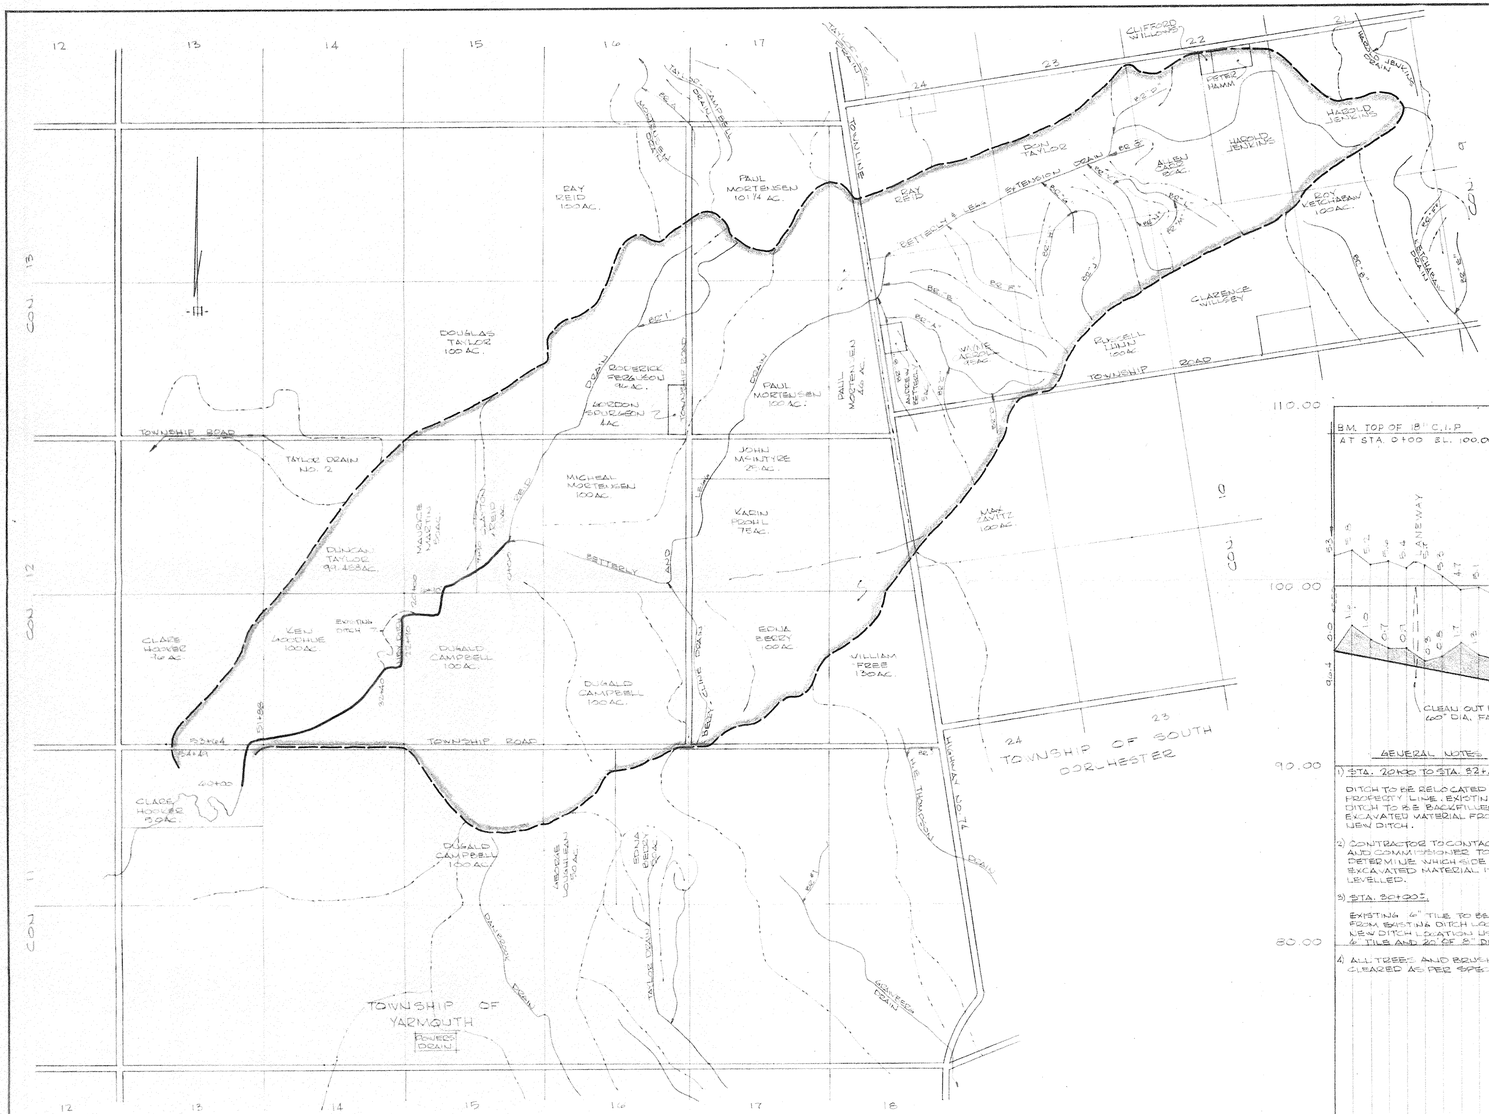

PLAN SCALE 1"= 1000'

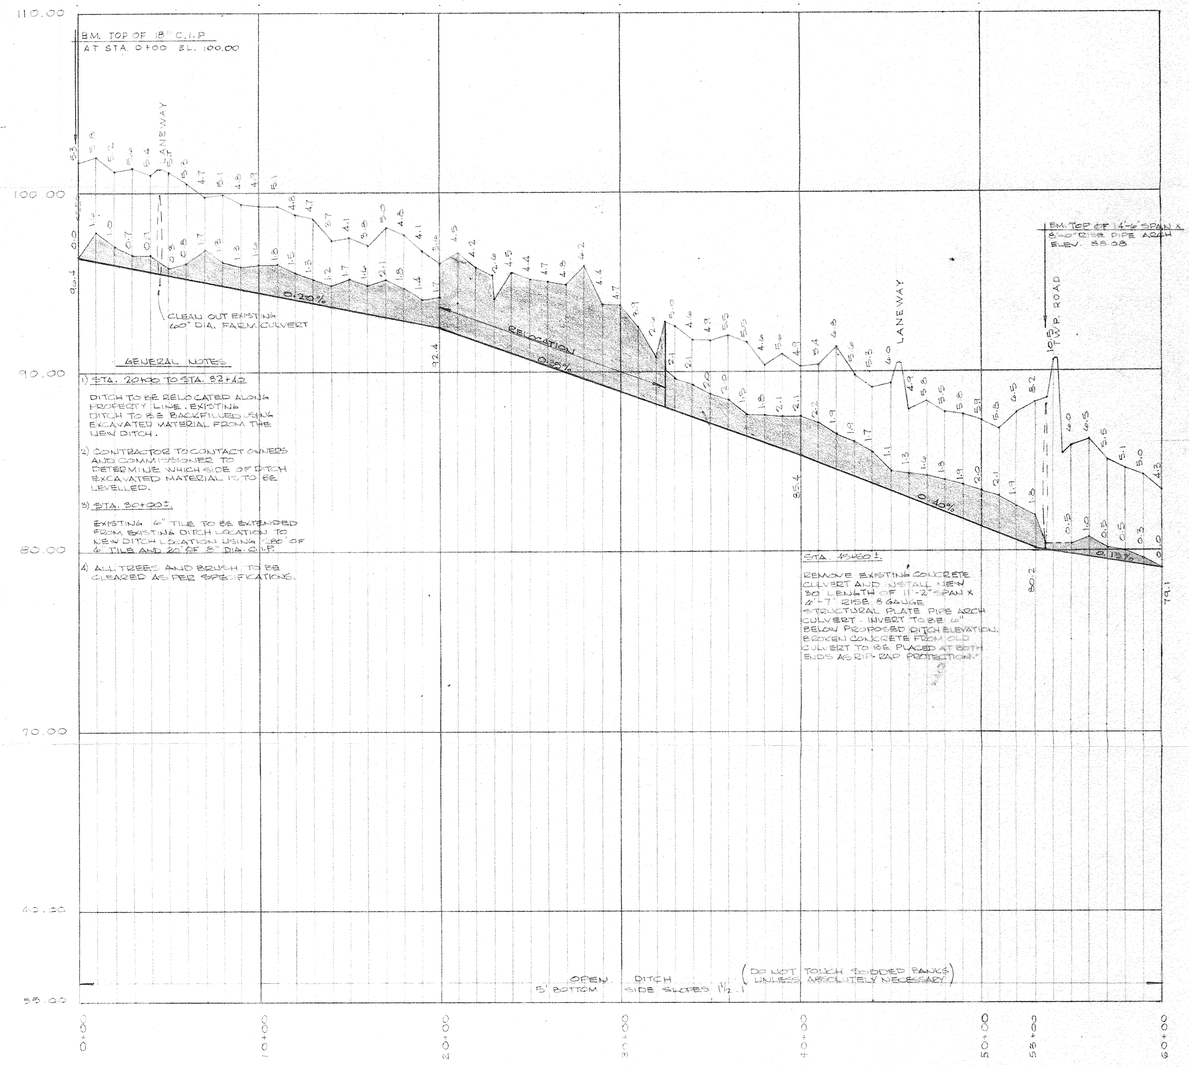

PROFILE
SCALE HOR. 1"= 400'
VERT. 1"= 4'

APPROX. AMOUNT OF EXCAVATION 6000 CU.YD.

GRANT DRAIN TOWNSHIP OF YARMOUTH			
SCALE: AS SHOWN	APPROVED BY: FB, D-39	JOB NO. 74002	DRAWN BY A.K.
DATE: JULY 20, 1974			REVISED
PLAN & PROFILE.			
A. M. SPRIET & ASSOCIATES LTD. CONSULTING ENGINEERS			DRAWING NUMBER 1

TRANSTEX 15 250-11-73