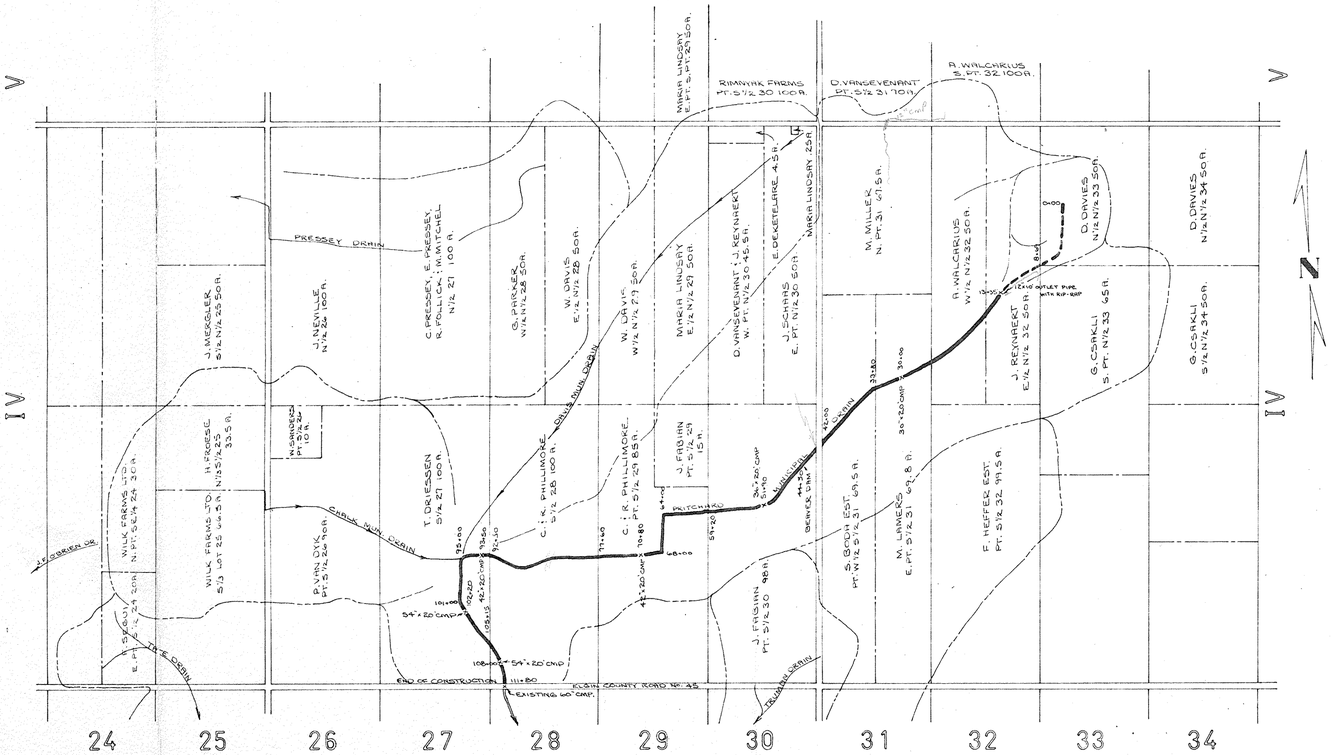

PRITCHARD MUNICIPAL DRAIN

TOWNSHIP OF MALAHIDE
LOTS 24 - 34 CON. IV & V

SCALE

PLAN 1" = 1000'

PROFILE
VERTICAL 1" = 4'
HORIZONTAL 1" = 400'

JOB NO. T1922 DEC. 19, 1969
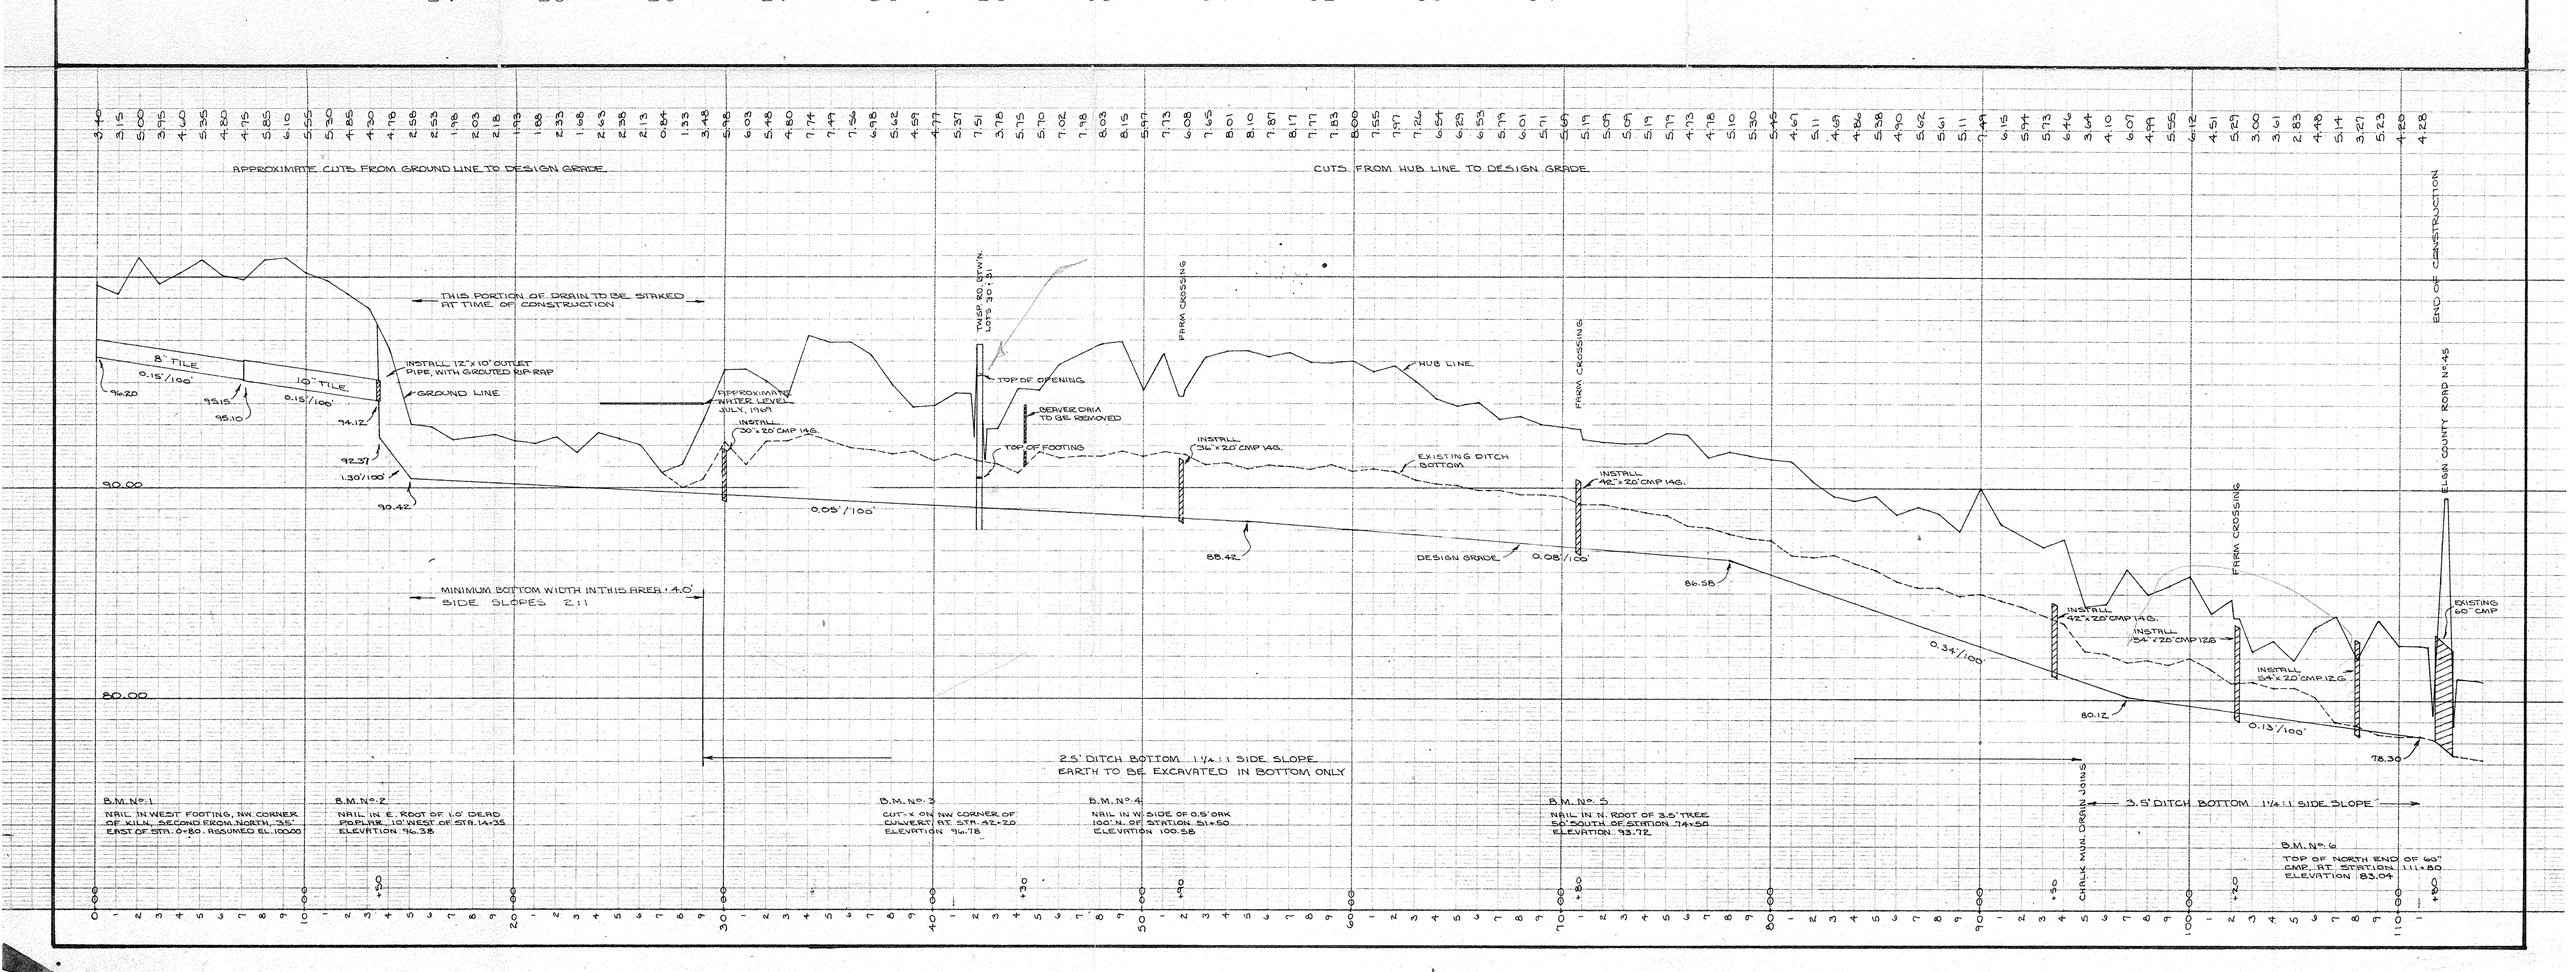
GRAHAM, BERMAN & ASSOC. LTD.
CONSULTING ENGINEERS
ST. THOMAS, ONT.