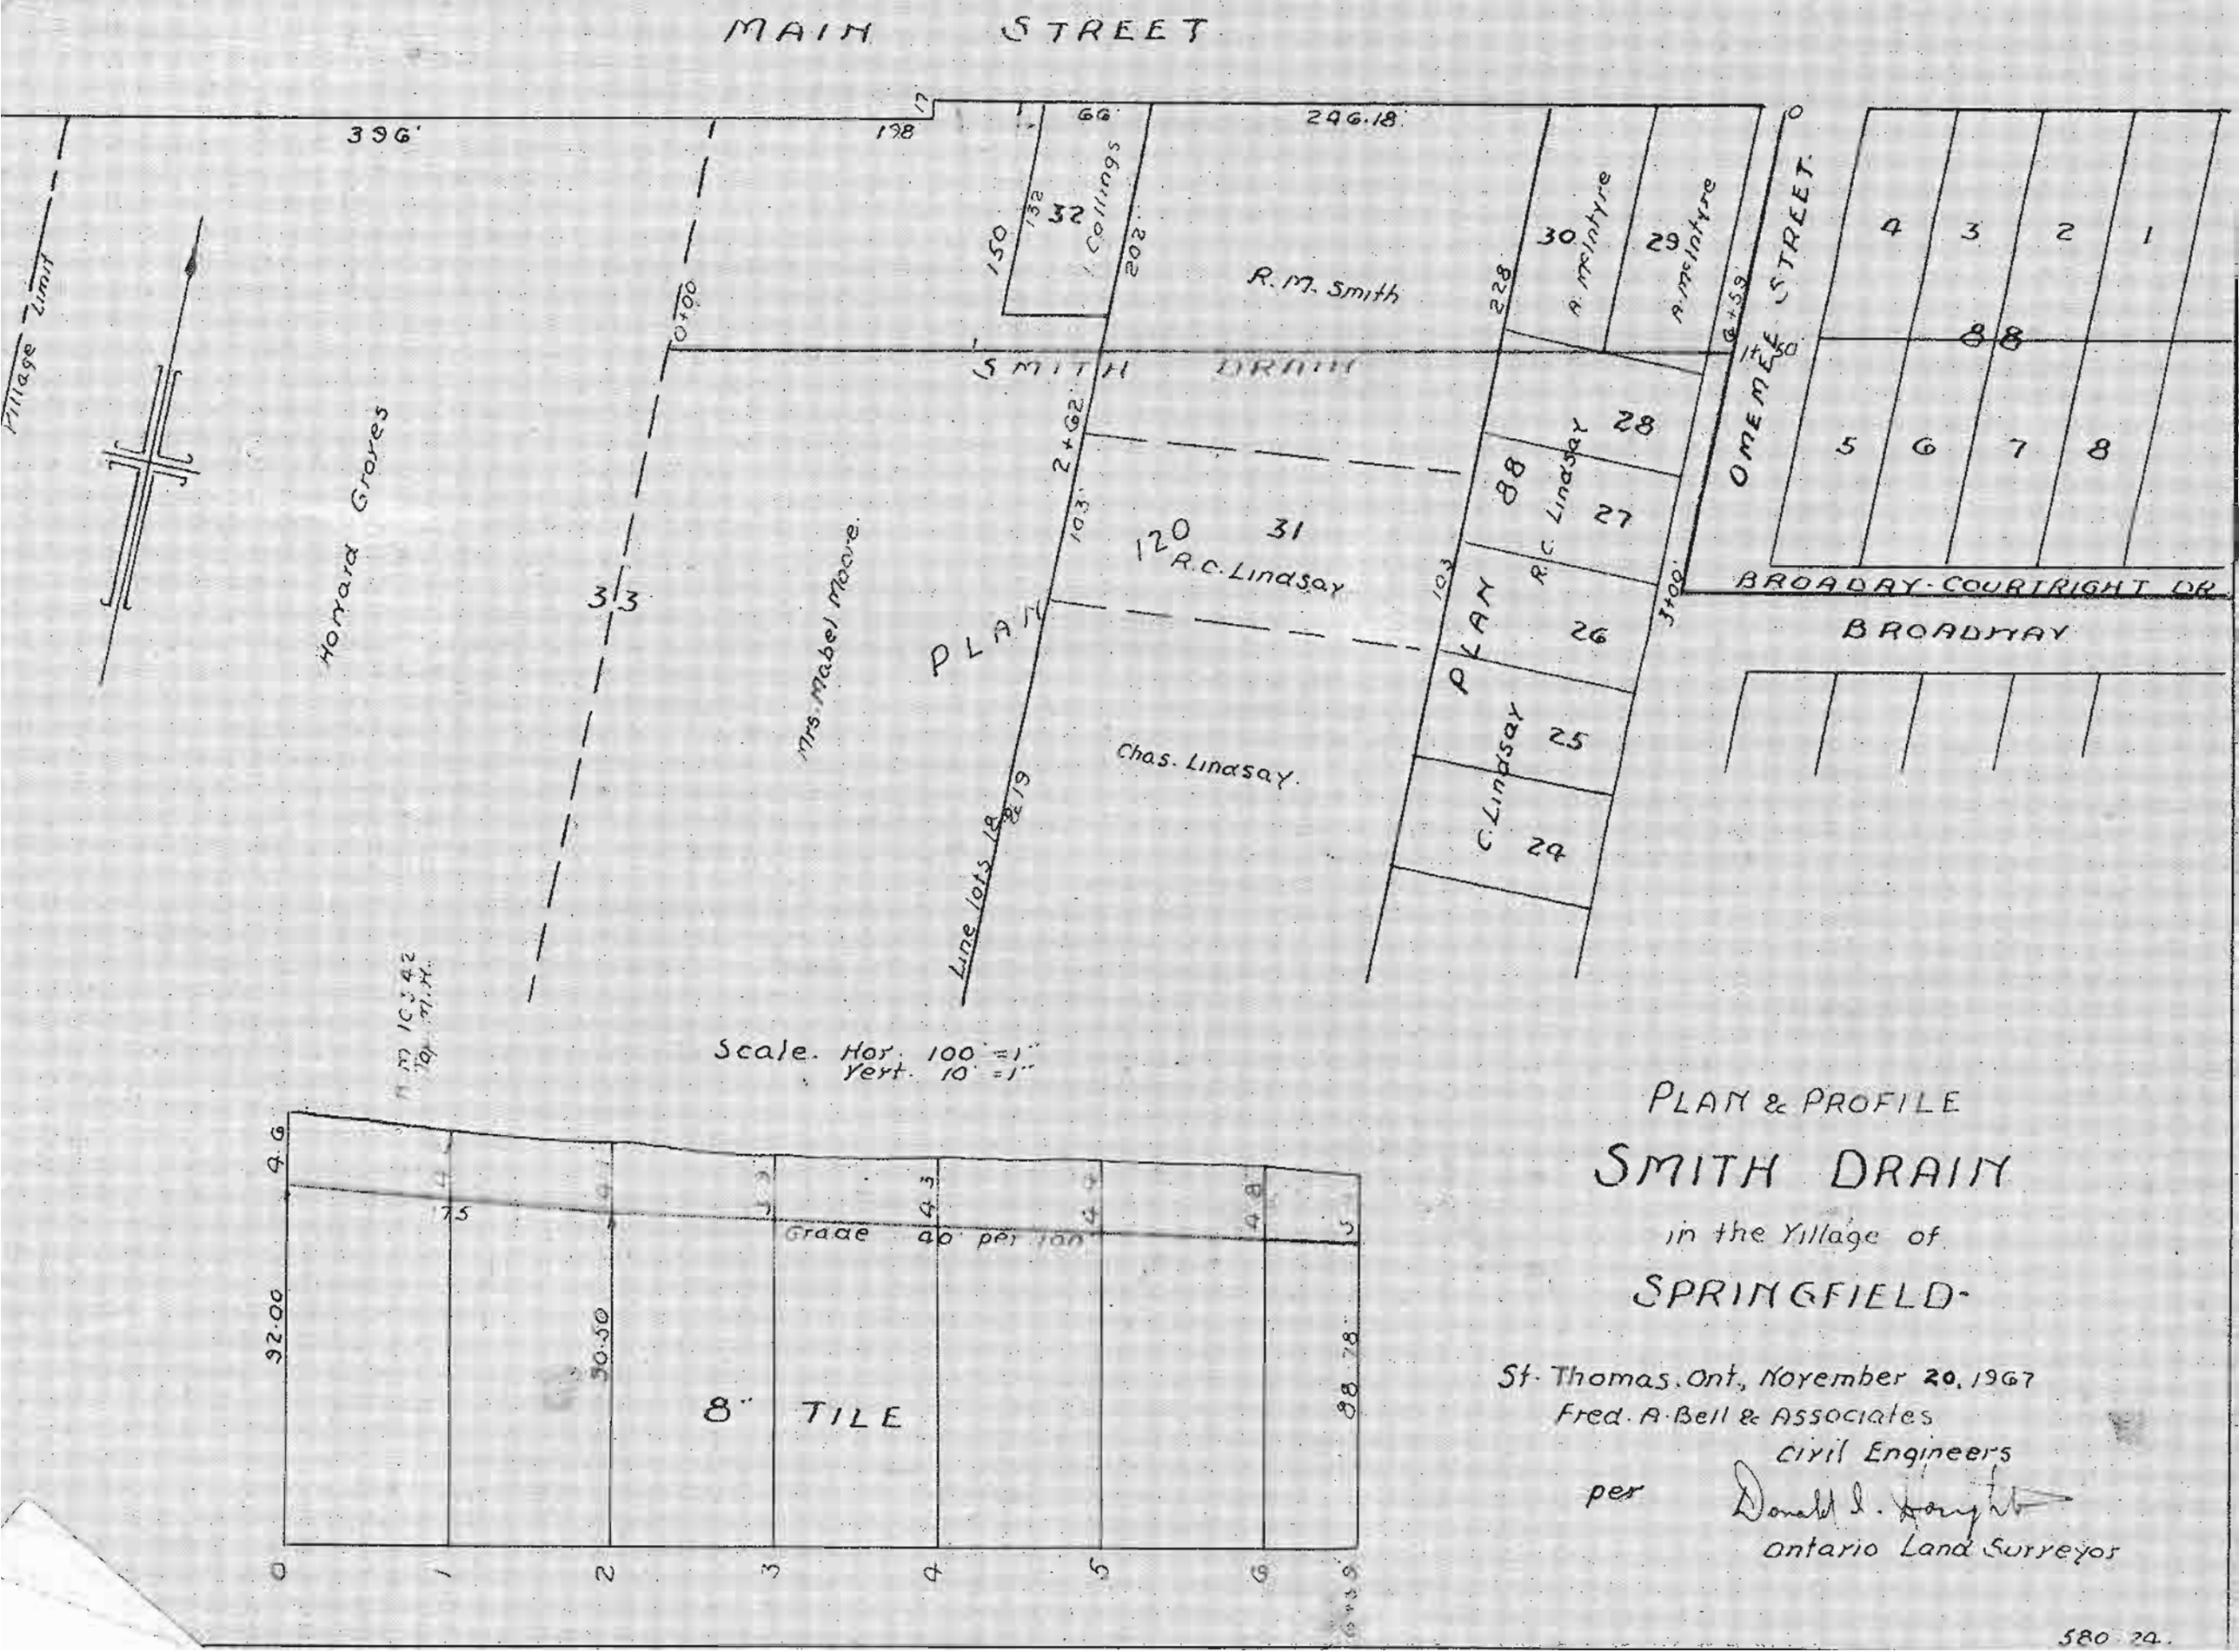

PLAN & PROFILE

SMITH DRAIN

in the Village of

SPRINGFIELD

St. Thomas, Ont., November 20, 1967

Fred. A. Bell & Associates

Civil Engineers

per Donald I. Haight

Ontario Land Surveyor

580 24.